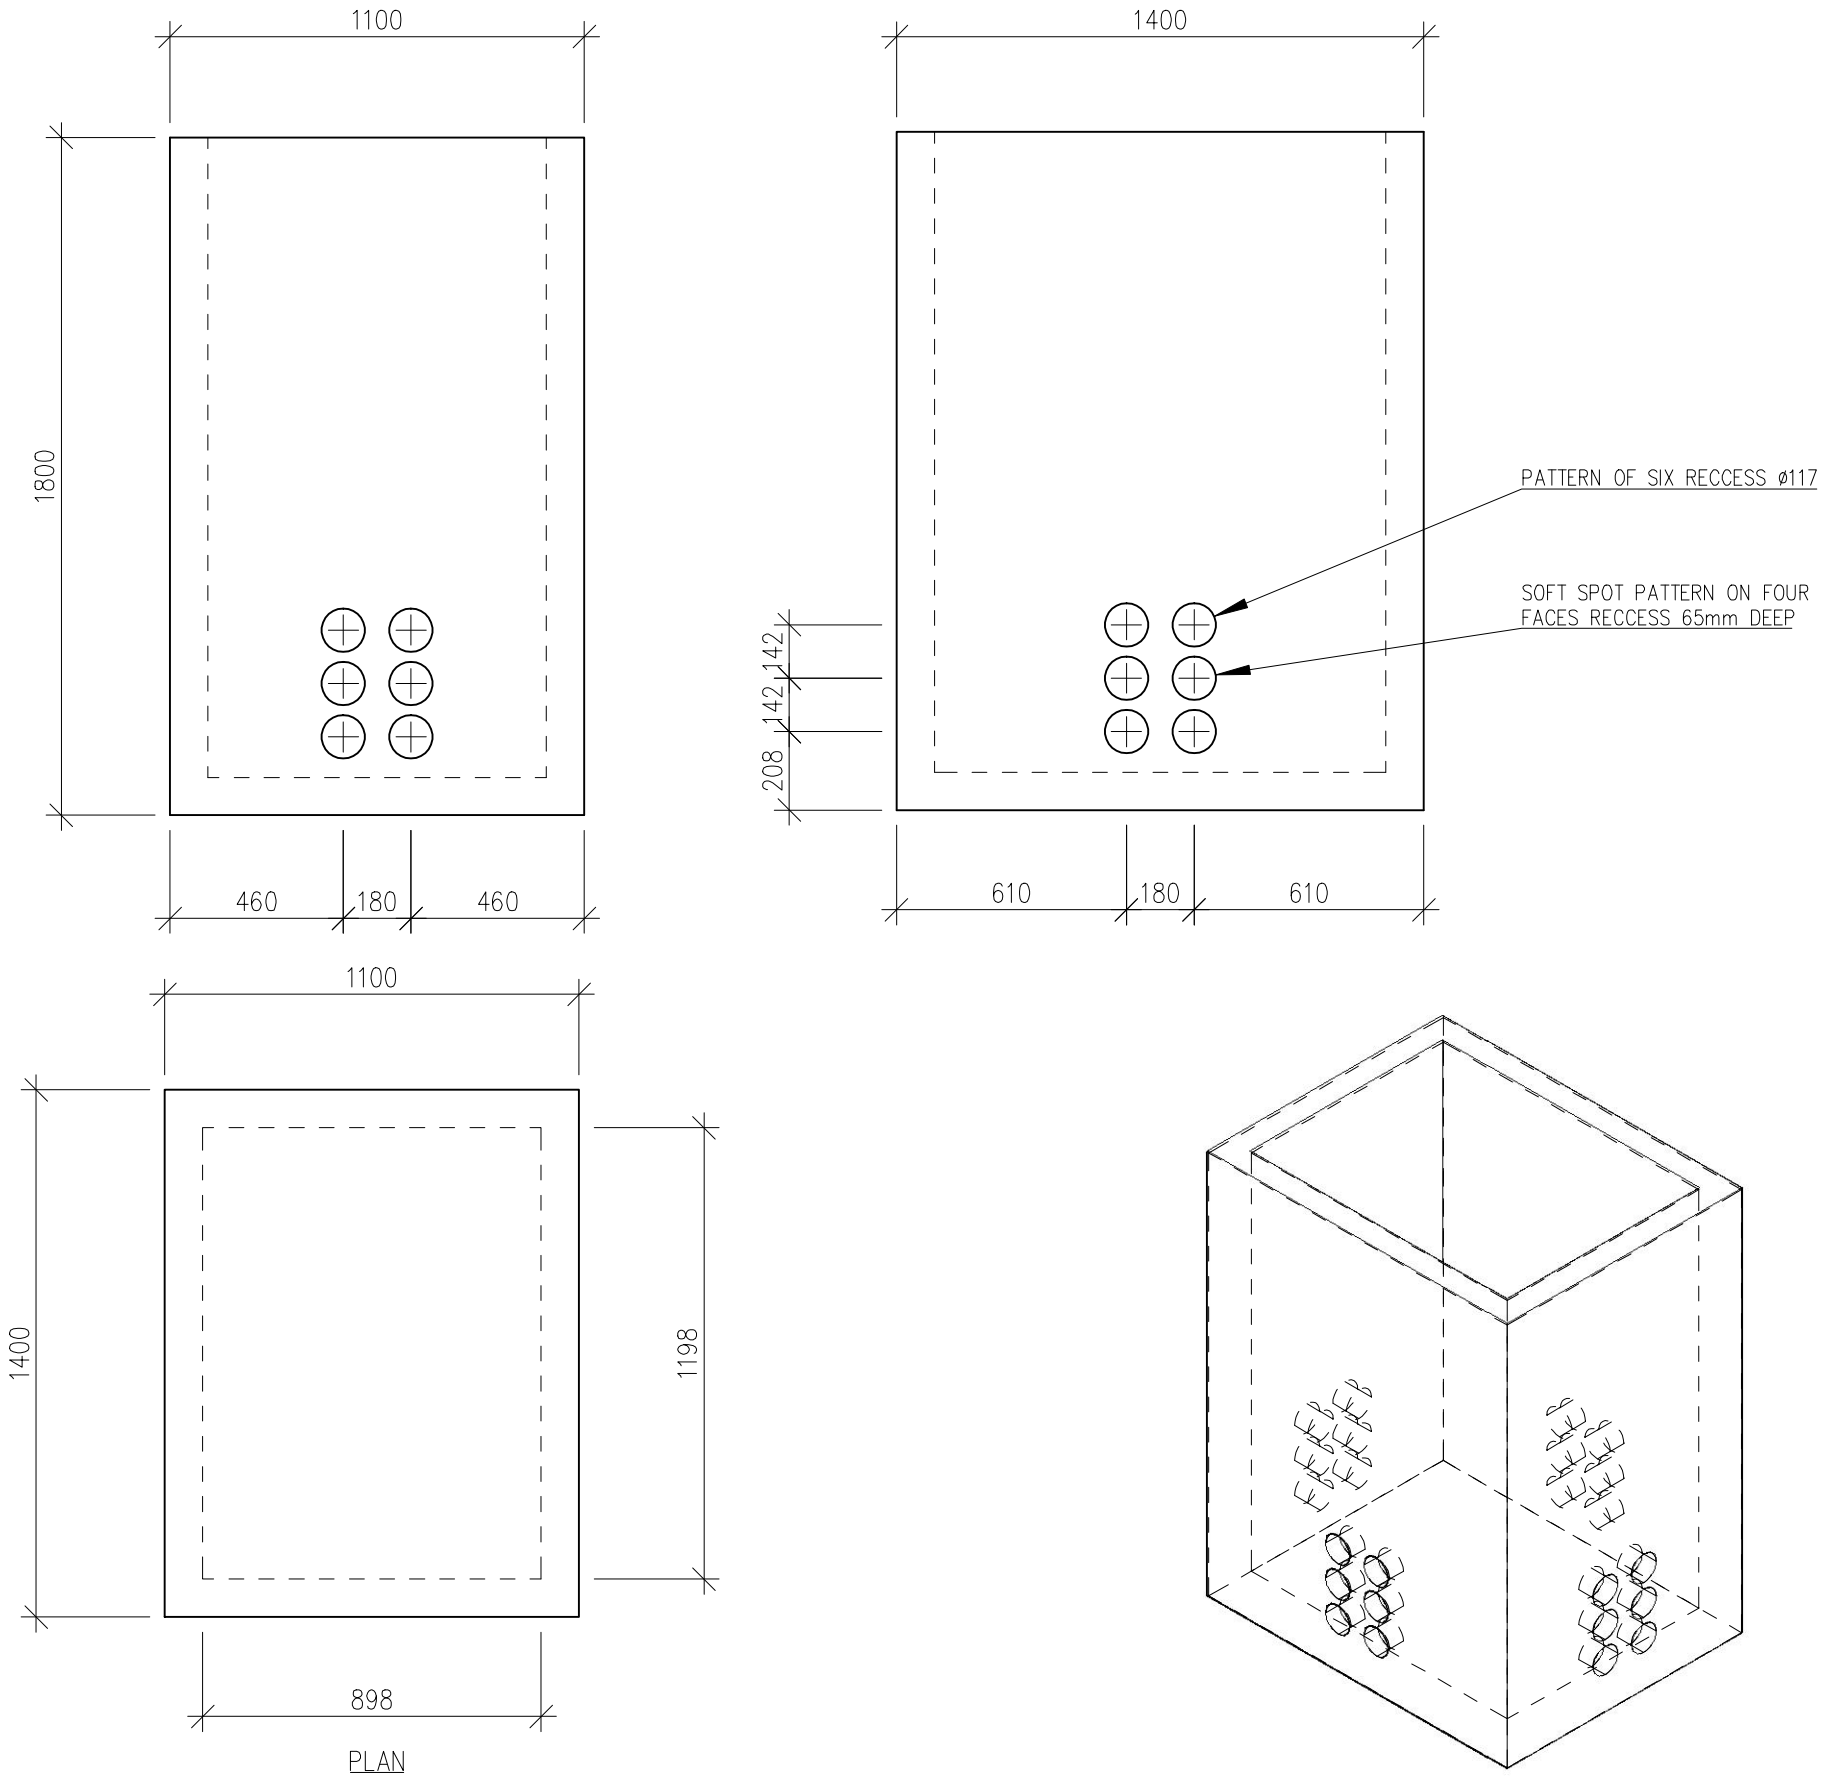

Humes Pipeline Systems
Private Bag 92817
Auckland
Freephone 0800 502 112
www.humes.co.nz

Copyright: This design, information and drawing remain the property of Humes Pipeline Systems and may not be used or copied without approval in writing from Humes Pipeline Systems.

VOLUME: –
0.00m³
WEIGHT: –
1.72TONNE

Rev	Description	Date	By	Chkd
A	FOR APPROVAL	14–05–13	GB	–
B	NOTE CHANGE	12–08–13	GB	–
C	HUMES CODE ADDED	4–10–13	GB	–

Product	PRECAST SPEÇIAL	Details On	SHEET NO.
Code	04697 .	Layout On	SHEET NO.
Project Name	.		

CONCRETE ACCESS CHAMBER
1200x900x1700 HIGH

Dwg Title ELEVATIONS

Scales	NTS
Drawn	GB
Date	14–05–2013
Checked By	–
Dwg. No.	H012–W2
Rev.	C